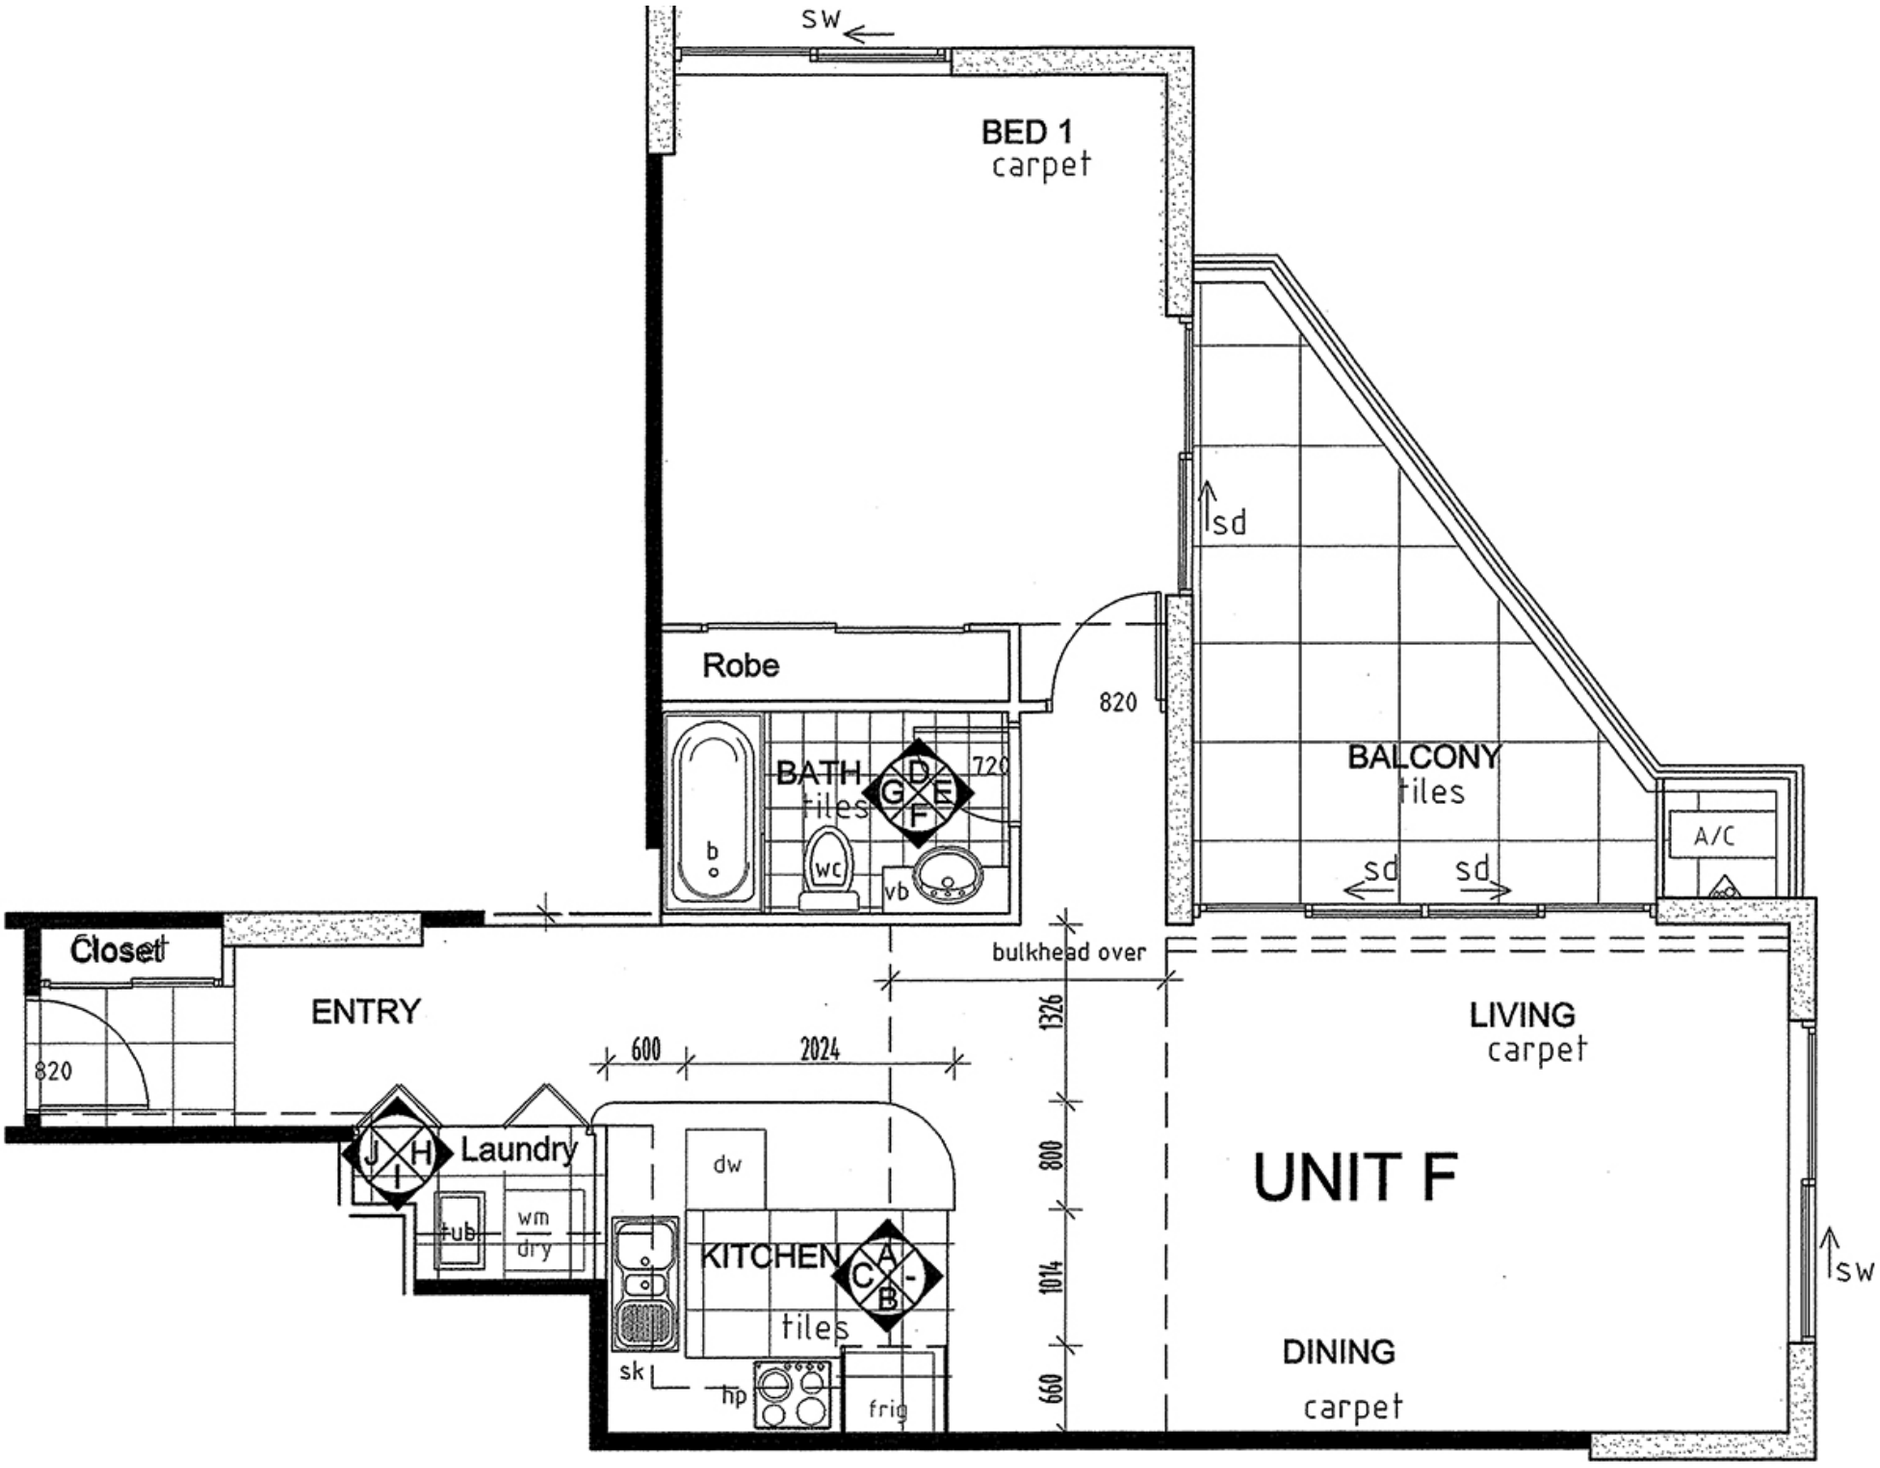
sw
BED 1
carpet
sd
Robe
820
BATH
tiles
720
D
G
E
F
b
wc
vb
BALCONY
tiles
A/C
sd
sd
Closet
820
ENTRY
bulkhead over
LIVING
carpet
600
2024
1326
800
1014
660
J
H
I
Laundry
tub
wm
dry
dw
KITCHEN
A
C
B
tiles
sk
hp
frig
UNIT F
DINING
carpet
sw